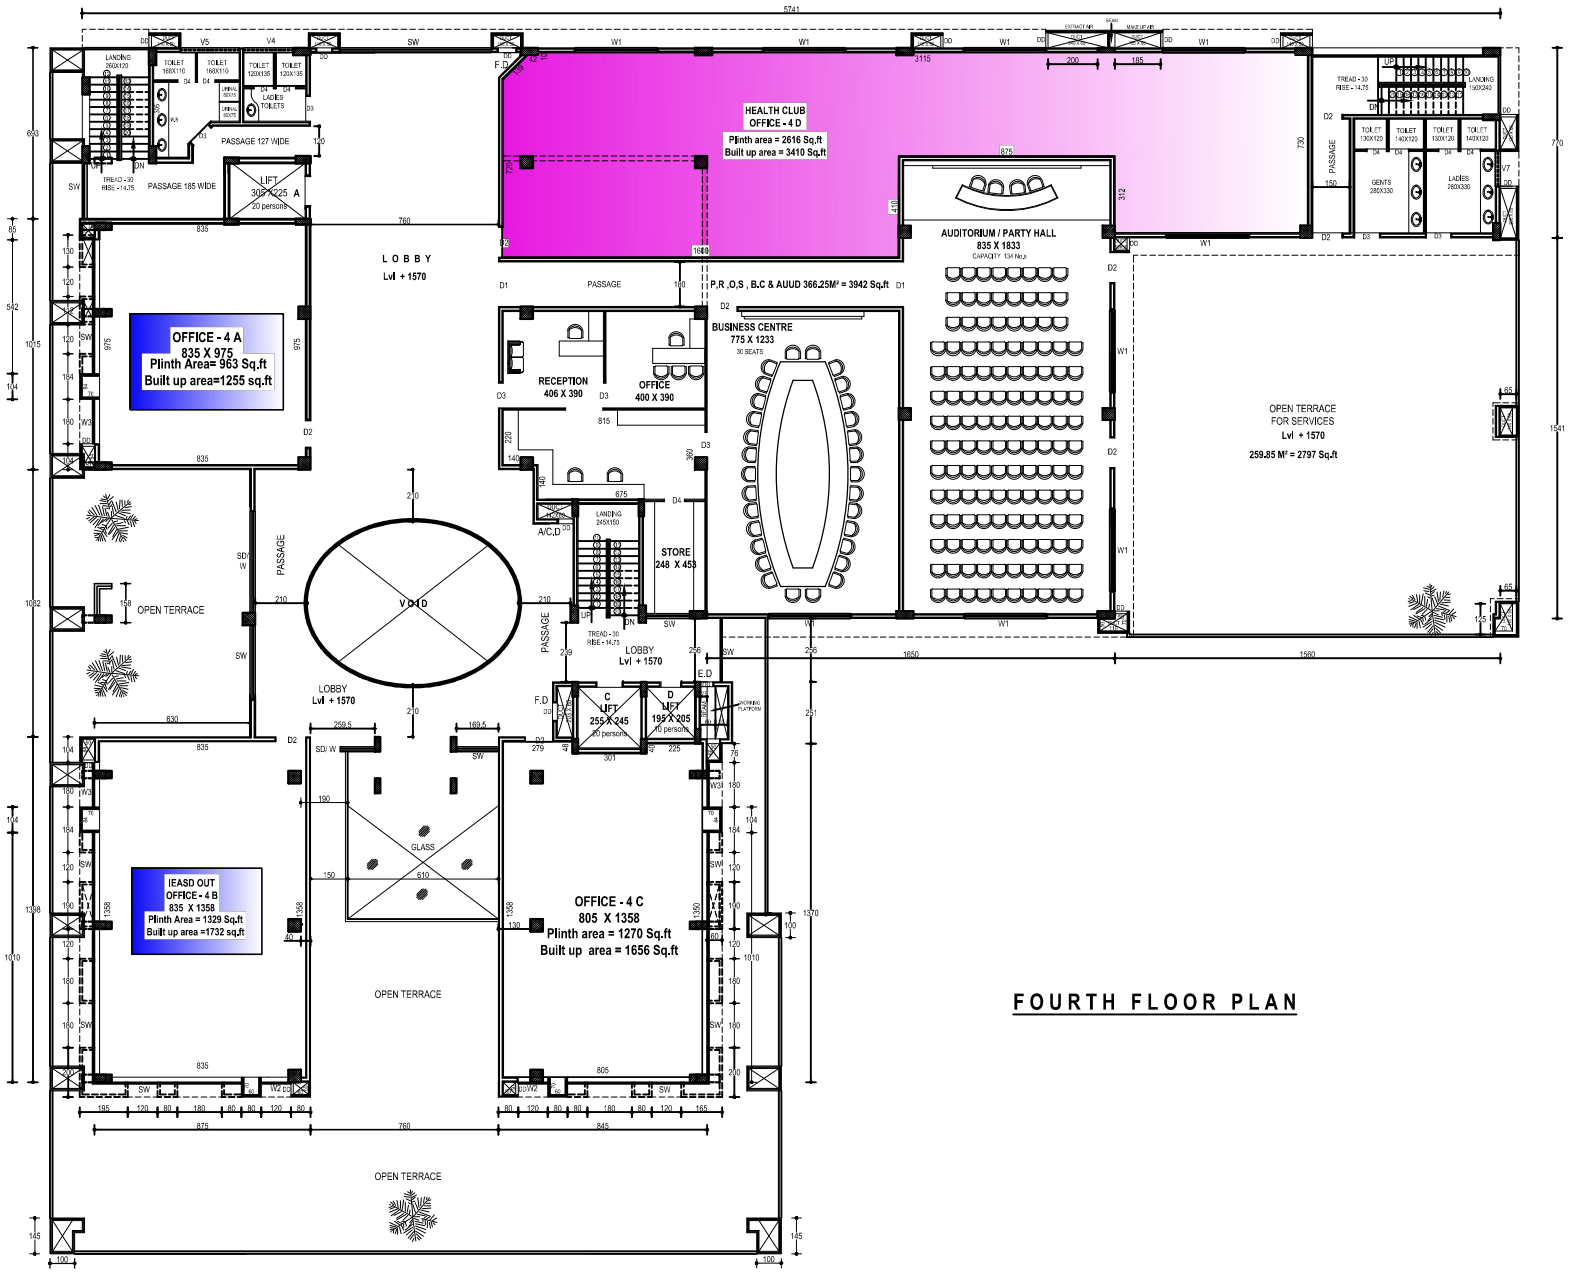

FOURTH FLOOR PLAN

THANA SQUARE
M A L L KANNUR

INDEX

DOOR	D2	120 X 210	D*	110 X 210
	D3	100 X 210		
	D4	80 X 210		
	D	200 X 210		
	D1	180 X 210		
	D5	300 X 210		
WINDOW	W1	330 X 150		
	W3	180 X 150		
	W2	120 X 150		
SPECIAL DOOR/ WINDOW	SDW			
SPECIAL WINDOW	SW			
VENTILATOR	V5	242 X 60		
	V4	200 X 60		
	V7	140 X 60		

WINDOW SILL HEIGHT - 60

DUCT DOOR 50 X 120 S.H - 30

STAIRCASE DETAILS

TREAD - 30

RISE - 14.75

WIDTH OF STEP - 120

AREA PARTICULARS

NOTE :

1. FOLLOW FIGURED DIMENSIONS ONLY .
2. DO NOT MEASURE THE DRAWINGS .
3. DIMENSIONS ARE IN CENTIMETRES .
4. ANY CHANGES / ALTERATION IN THE - DRAWING SHOULD BE MADE ONLY WITH PRIOR PERMISSION FROM THE ARCHITECT

JOB TITLE

PLAN AND DETAILS OF PROPOSED COMMERCIAL BUILDING IN R .S NO. 371 / 2, WARD NO. 4 , BLOCK NO.8 AT KANNUR MUNICIPALITY.

DRAWING TITLE

FOURTH FLOOR PLAN

OWNER

JOB NO :	03 / 08	DRG. NO :	7
SCALE :	1:120	DATE :	10. 9. 12
DRAWN BY :	S.P.V	CHECKED BY:	
REVISION :	8	APPROVED :	

ARCHITECTS

U . MOHAMMED & ASSOCIATES
ARCHITECTS , ENGINEERS , INTERIOR CONSULTANTS
MT - 382 , MUZHATHADAM
KANNUR - KERALA - 670 002

U . MOHAMMED B . Arch , AIA
MEMBER COUNCIL OF ARCHITECTURE
CA NO : CA / 90 / 13017